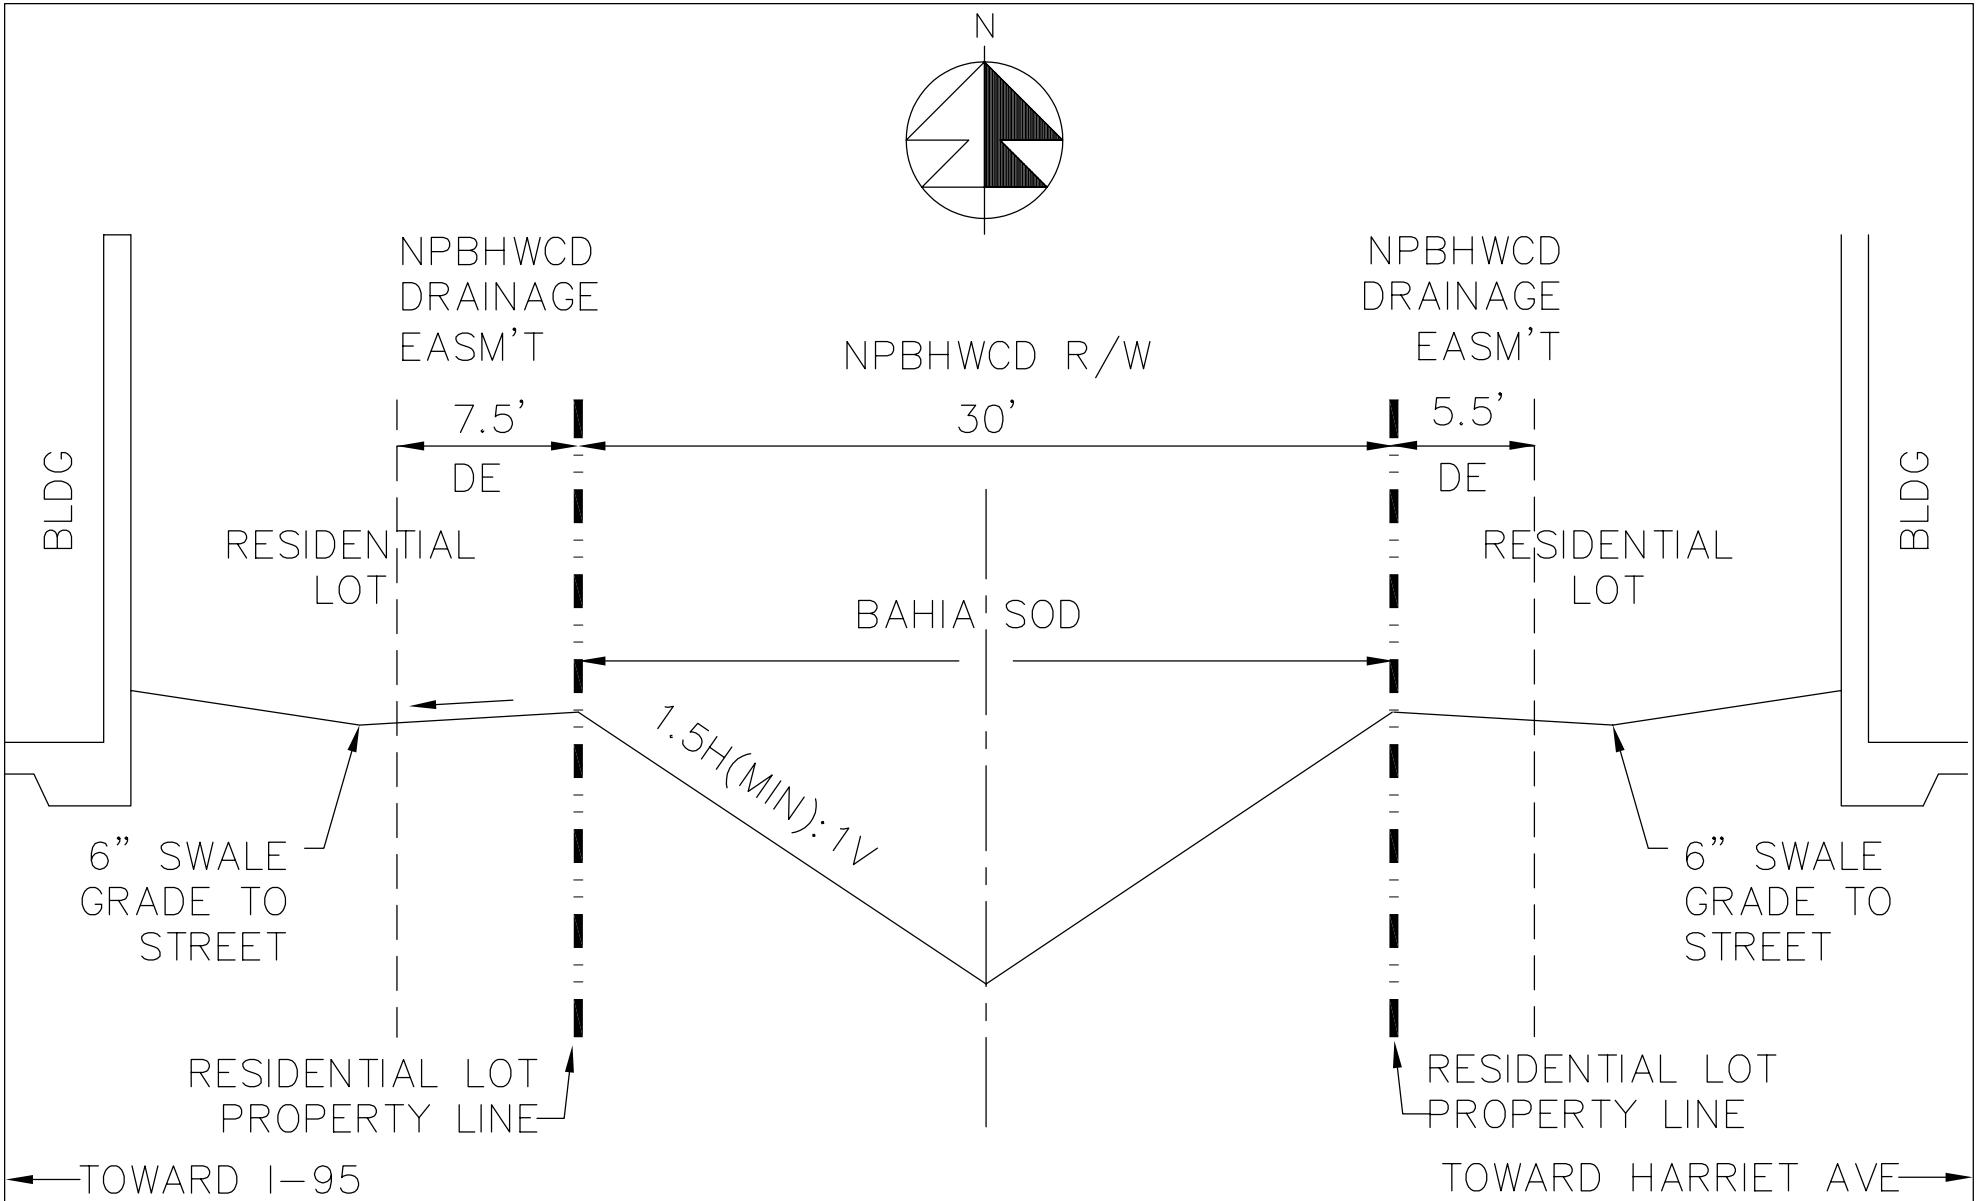


NC-2
TYPICAL SECTION

NORTH PALM BEACH HEIGHTS WATER CONTROL DISTRICT