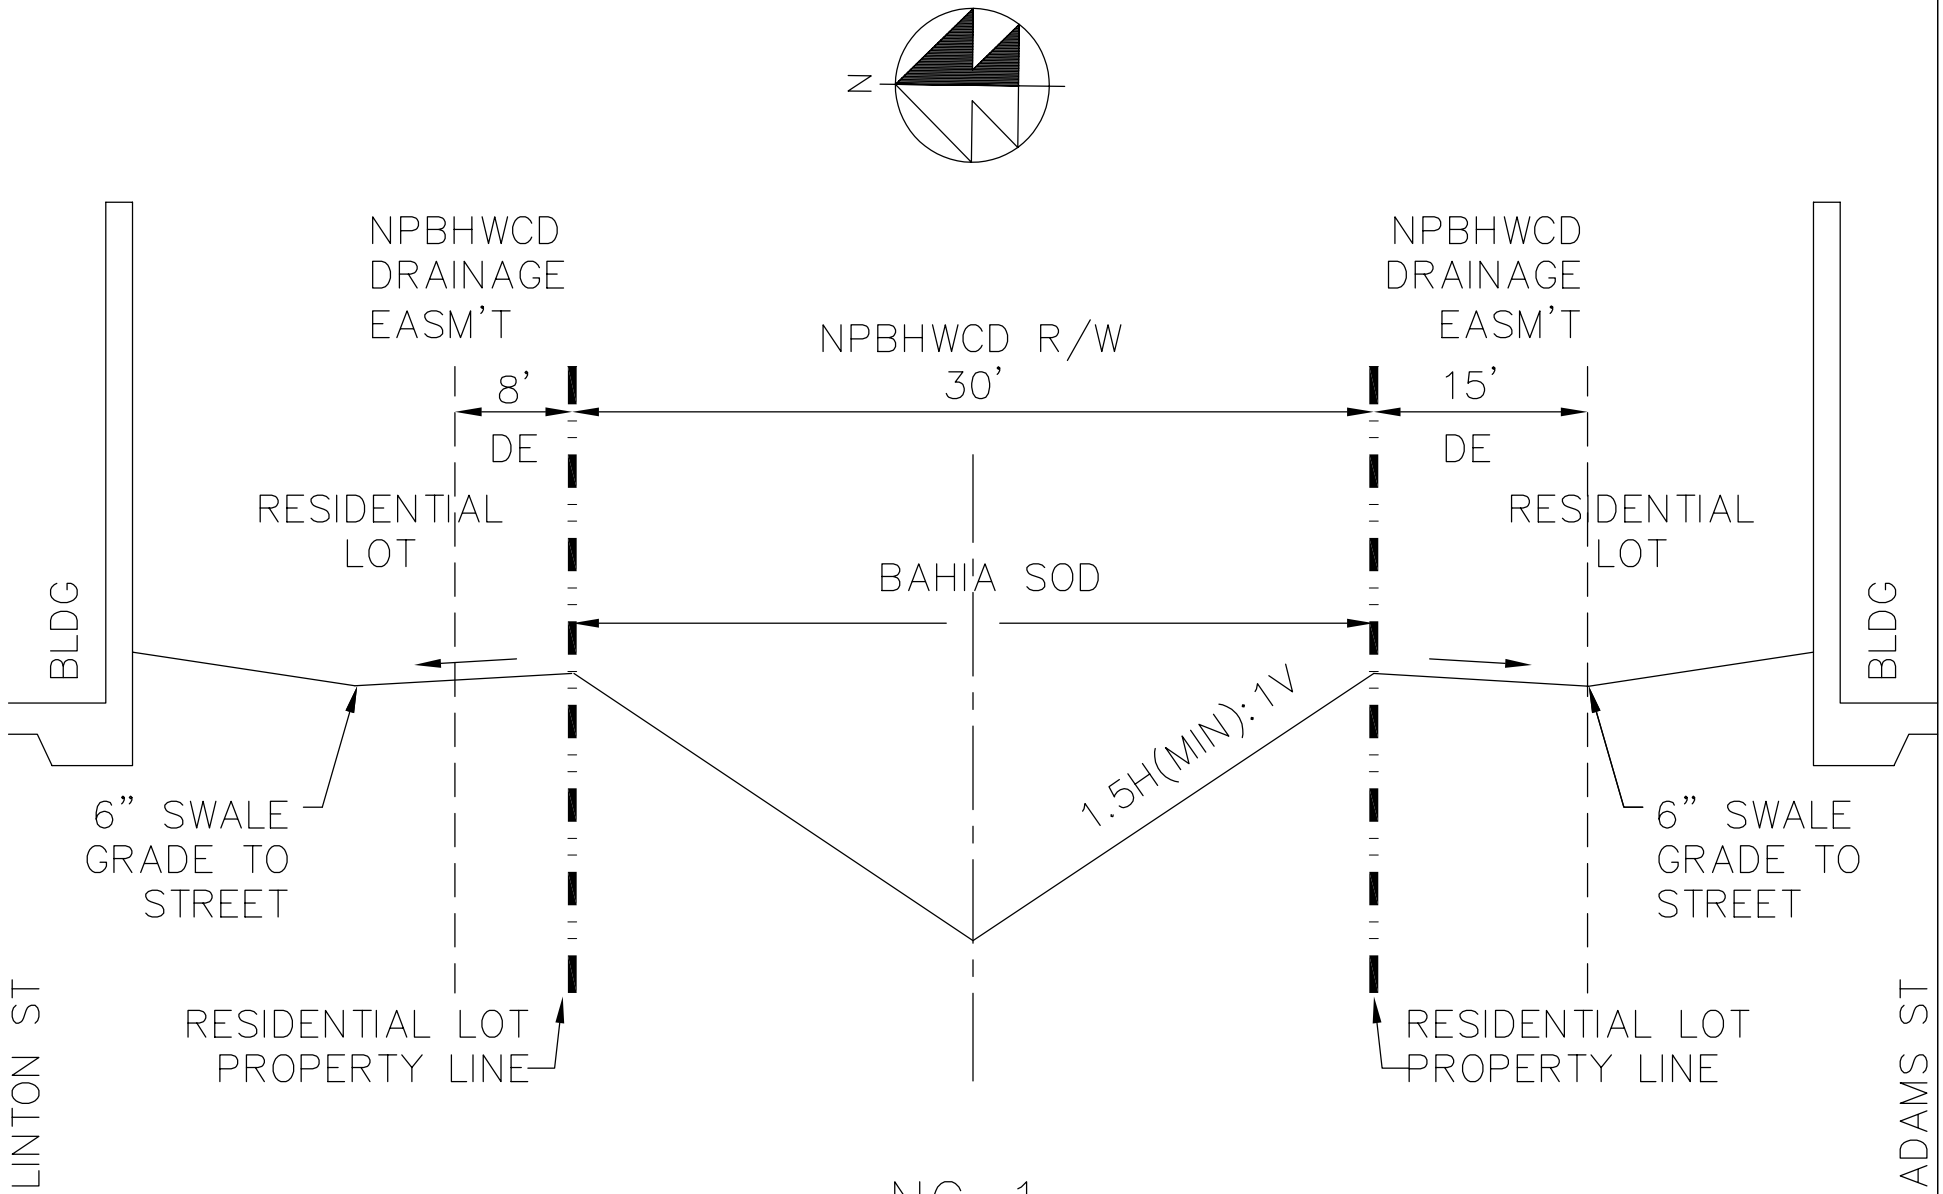

NC-1
TYPICAL SECTION
NORTH PALM BEACH HEIGHTS WATER CONTROL DISTRICT